

Date: Tuesday, 12/12/2006 10:30:33 AM
 User: Kim Johnston

Process Sheet

Customer	: CU-DAR001 Dart Helicopters Services	Drawing Name	: PIN
Job Number	: 29893		
Estimate Number	: 12287		
P.O. Number	: N/A	Part Number	: D33561
This Issue	: 12/12/2006 S.O. No. : N/A	Drawing Number	: D3356 REV.A
Prsht Rev.	: NC	Project Number	: N/A
First Issue	: N/A Type : LARGE FAB ASSY	Drawing Revision	: A
Previous Run	: 25912	Material	: N/A
Written By	: <u>[Signature]</u>	Due Date	: 1/10/2007
Checked & Approved By	: <u>[Signature]</u>	Qty:	8 Um: Each
Comment	: est rev. A 06.02.10 new issue EC		

Additional Product

Job Number:



Seq. #:	Machine Or Operation:	Description :
---------	-----------------------	---------------

1.0	M303R0313	303 ROUND BAR
-----	-----------	---------------



Comment: Qty.: 0.4200 f(s)/Unit Total: 3.3600 f(s)

5/16": 303 SS Roundbar

batch: 117 365

SAN 06:11:21 (8)

2.0	SMALL FAB 1	SMALL & MEDIUM FAB RESOURCE 1
-----	-------------	-------------------------------



Comment: SMALL & MEDIUM FAB RESOURCE 1

1-Cut 4.75 long SAN 06:11:21 (8)

2-Bend as per dwg D3356

SAB 07/01/02

3- Trim to lenght and drill hole as per dwg D3356

SAN 06:07:01:02 (8)

3.0	QC5	INSPECT WORK TO CURRENT STEP
-----	-----	------------------------------



Comment: INSPECT WORK TO CURRENT STEP

07/01/08 (8)

4.0	PACKAGING 1	PACKAGING RESOURCE #1
-----	-------------	-----------------------



Comment: PACKAGING RESOURCE #1

Identify and Stock

Location: WS23

07-01-08 (8)

5.0	QC21	FINAL INSPECTION/W/O RELEASE
-----	------	------------------------------



Comment: FINAL INSPECTION/W/O RELEASE

07/01/08 (8)

Job Completion



07-01-09

W/O:		WORK ORDER CHANGES					
DATE	STEP	PROCEDURE CHANGE	By	Date	Qty	Approval Chief Eng / Prod Mgr	Approval QC Inspector


Part No: _____ PAR #: _____ Fault Category: _____ NCR: Yes ☒ No ☐ DQA: LD Date: 07/01/09
 QA: N/C Closed: _____ Date: _____

NCR:		WORK ORDER NON-CONFORMANCE (NCR)						
DATE	STEP	Description of NC Section A	Corrective Action Section B			Verification Section C	Approval Chief Eng	Approval QC Inspector
			Initial Chief Eng	Action Description Chief Eng	Sign & Date			

NOTE: Date & initial all entries

DART

DESIGN RF	DRAWN BY RF	DART AEROSPACE LTD HAWKESBURY, ONTARIO, CANADA	
CHECKED <i>[Signature]</i>	APPROVED <i>[Signature]</i>	DRAWING NO. D3356	REV. A SHEET 1 OF 1
DATE 04.12.13	TITLE PIN SCALE 1:1		
A	04.12.13	NEW ISSUE	

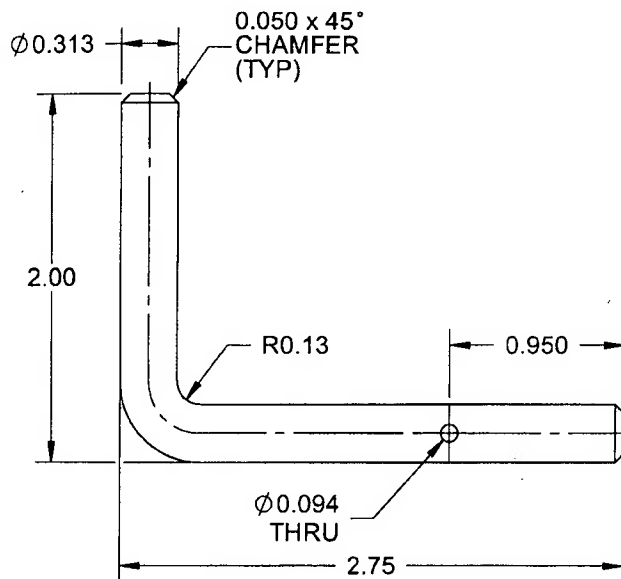RELEASED
[Signature]
04/03/09**D3356-1 PIN****NOTES:**

- 1) MATERIAL: AISI 304/303 ROUND BAR STAINLESS STEEL (REF. DART SPEC. M304R)
- 2) FINISH: NONE
- 3) TOLERANCES ARE PER DART QSI 018 UNLESS OTHERWISE NOTED.
- 4) ALL DIMENSIONS ARE IN INCHES
- 5) BREAK ALL SHARP EDGES 0.005 TO 0.010

SHOP COPY
RETURN TO
ENGINEERING
UNCONTROLLED COPY
SUBJECT TO AMENDMENT
WITHOUT NOTICE
WORK ORDER
29893

COPYRIGHT © 2004 BY DART AEROSPACE LTD.

THIS DOCUMENT IS PRIVATE AND CONFIDENTIAL AND IS SUPPLIED ON THE EXPRESS CONDITION THAT IT IS NOT TO BE USED FOR ANY PURPOSE OR COPIED OR COMMUNICATED TO ANY OTHER PERSON WITHOUT WRITTEN PERMISSION FROM DART AEROSPACE LTD.

Date: Thursday, 2/23/2006 10:23:10 AM
User: Kim Johnston

Process Sheet

Customer	: CU-DAR001 Dart Helicopters Services	Drawing Name	: PIN
Job Number	: 25912		
Estimate Number	: 12287		
P.O. Number	: NIA	Part Number	: D33561
This Issue	: 2/23/2006 S.O. No. : NIA	Drawing Number	: D3356 REV.A
Prsht Rev.	: NC	Project Number	: N/A
First Issue	: NIA Type : LARGE FAB ASSY	Drawing Revision	: A
Previous Run	: NIA	Material	: NIA
Written By	: <u>SEE COMMENT BELOW</u>	Due Date	: 3/30/2006 Qty: 8 Um: Each
Checked & Approved By	: <u>06.02.23</u>		
Comment	: est rev. A 06.02.10 new issue EC		

Additional Product

Job Number:



Seq. #:	Machine Or Operation:	Description :
---------	-----------------------	---------------

1.0	M304R250	N30320313	1/4" 304 SS Roundbar
-----	----------	-----------	----------------------



Comment: Qty.: 0.4200 f(s)/Unit Total : 3.3600 f(s) 06-03-13
313 1/4" 304 SS Roundbar batch: M17365

2.0	SMALL FAB 1	SMALL & MEDIUM FAB RESOURCE 1
-----	-------------	-------------------------------



Comment: SMALL & MEDIUM FAB RESOURCE 1
 1-Cut 4.75 long

2-Bend as per dwg D3356

3- Trim to lenght and drill hole as per dwg D3356

SB 06/03/07 PTD

3.0	QC5	INSPECT WORK TO CURRENT STEP
-----	-----	------------------------------



Comment: INSPECT WORK TO CURRENT STEP

4.0	PACKAGING 1	PACKAGING RESOURCE #1
-----	-------------	-----------------------



Comment: PACKAGING RESOURCE #1
 Identify and Stock
 Location: 428

5.0	DC	DOCUMENT CONTROL
-----	----	------------------



Comment: DOCUMENT CONTROL
 Inspection Level 21

Job Completion


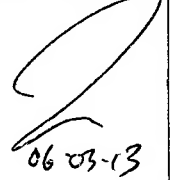

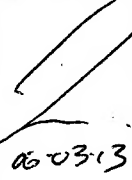
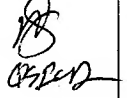
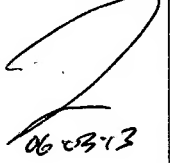
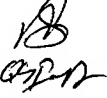



06-03-13

Dart Aerospace Ltd

W/O:		WORK ORDER CHANGES					
DATE	STEP	PROCEDURE CHANGE	By	Date	Qty	Approval Chief Eng / Prod Mgr	Approval QC Inspector


Part No: _____ PAR #: _____ Fault Category: _____ NCR: Yes ☐ No ☒ DQA: ☒ Date: 06/03/07
 QA: N/C Closed: _____ Date: _____

NCR:		WORK ORDER NON-CONFORMANCE (NCR)						
DATE	STEP	Description of NC Section A	Corrective Action Section B			Verification Section C	Approval Chief Eng	Approval QC Inspector
			Initial Chief Eng	Action Description Chief Eng	Sign & Date			
06/03/07	1	w/o asked for wrong material. 1 piece was scrap		Scrap + destroy	SB 06/03/07	 06-03-13		 06-03-13
06/03/07	1	1 Scrap 4.75" bend to out of Tolerance		Scrap + destroy replace it	SB 06/03/07	 06-03-13		 06-03-13

NOTE: Date & initial all entries

PRELIMINARY ISSUE

DESIGN RF	DRAWN BY RF	DART AEROSPACE LTD HAWKESBURY, ONTARIO, CANADA	
CHECKED <i>[Signature]</i>	APPROVED	DRAWING NO. D3356	REV. A SHEET 1 OF 1
DATE 04.12.13	TITLE PIN		SCALE 1:1
A	04.12.13	NEW ISSUE	

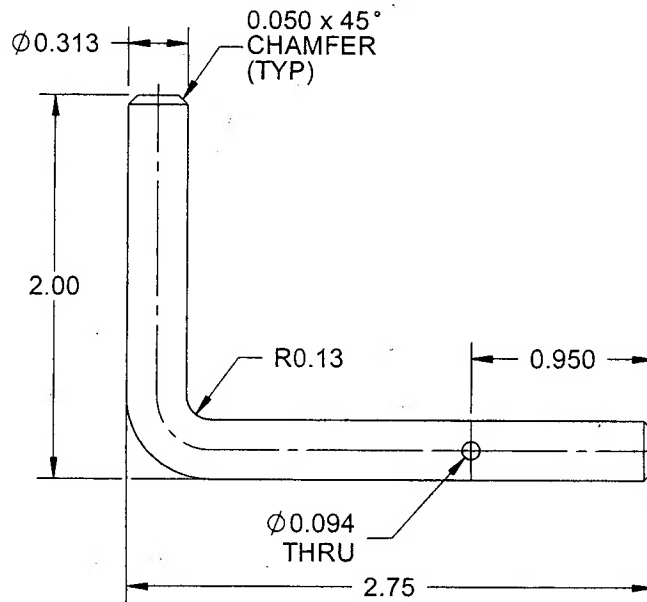

D3356-1 PIN

NOTES:

- 1) MATERIAL: AISI 304 ROUND BAR STAINLESS STEEL (REF. DART SPEC. M304R)
- 2) FINISH: NONE
- 3) TOLERANCES ARE PER DART QSI 018 UNLESS OTHERWISE NOTED
- 4) ALL DIMENSIONS ARE IN INCHES
- 5) BREAK ALL SHARP EDGES 0.005 TO 0.010

SHOP COPY
RETURN TO
ENGINEERING
UNCONTROLLED COPY
SUBJECT TO AMENDMENT

WORK ORDER
NO. 25912

COPYRIGHT © 2004 BY DART AEROSPACE LTD.

THIS DOCUMENT IS PRIVATE AND CONFIDENTIAL AND IS SUPPLIED ON THE EXPRESS CONDITION THAT IT IS NOT TO BE USED FOR ANY PURPOSE OR COPIED OR COMMUNICATED TO ANY OTHER PERSON WITHOUT WRITTEN PERMISSION FROM DART AEROSPACE LTD.